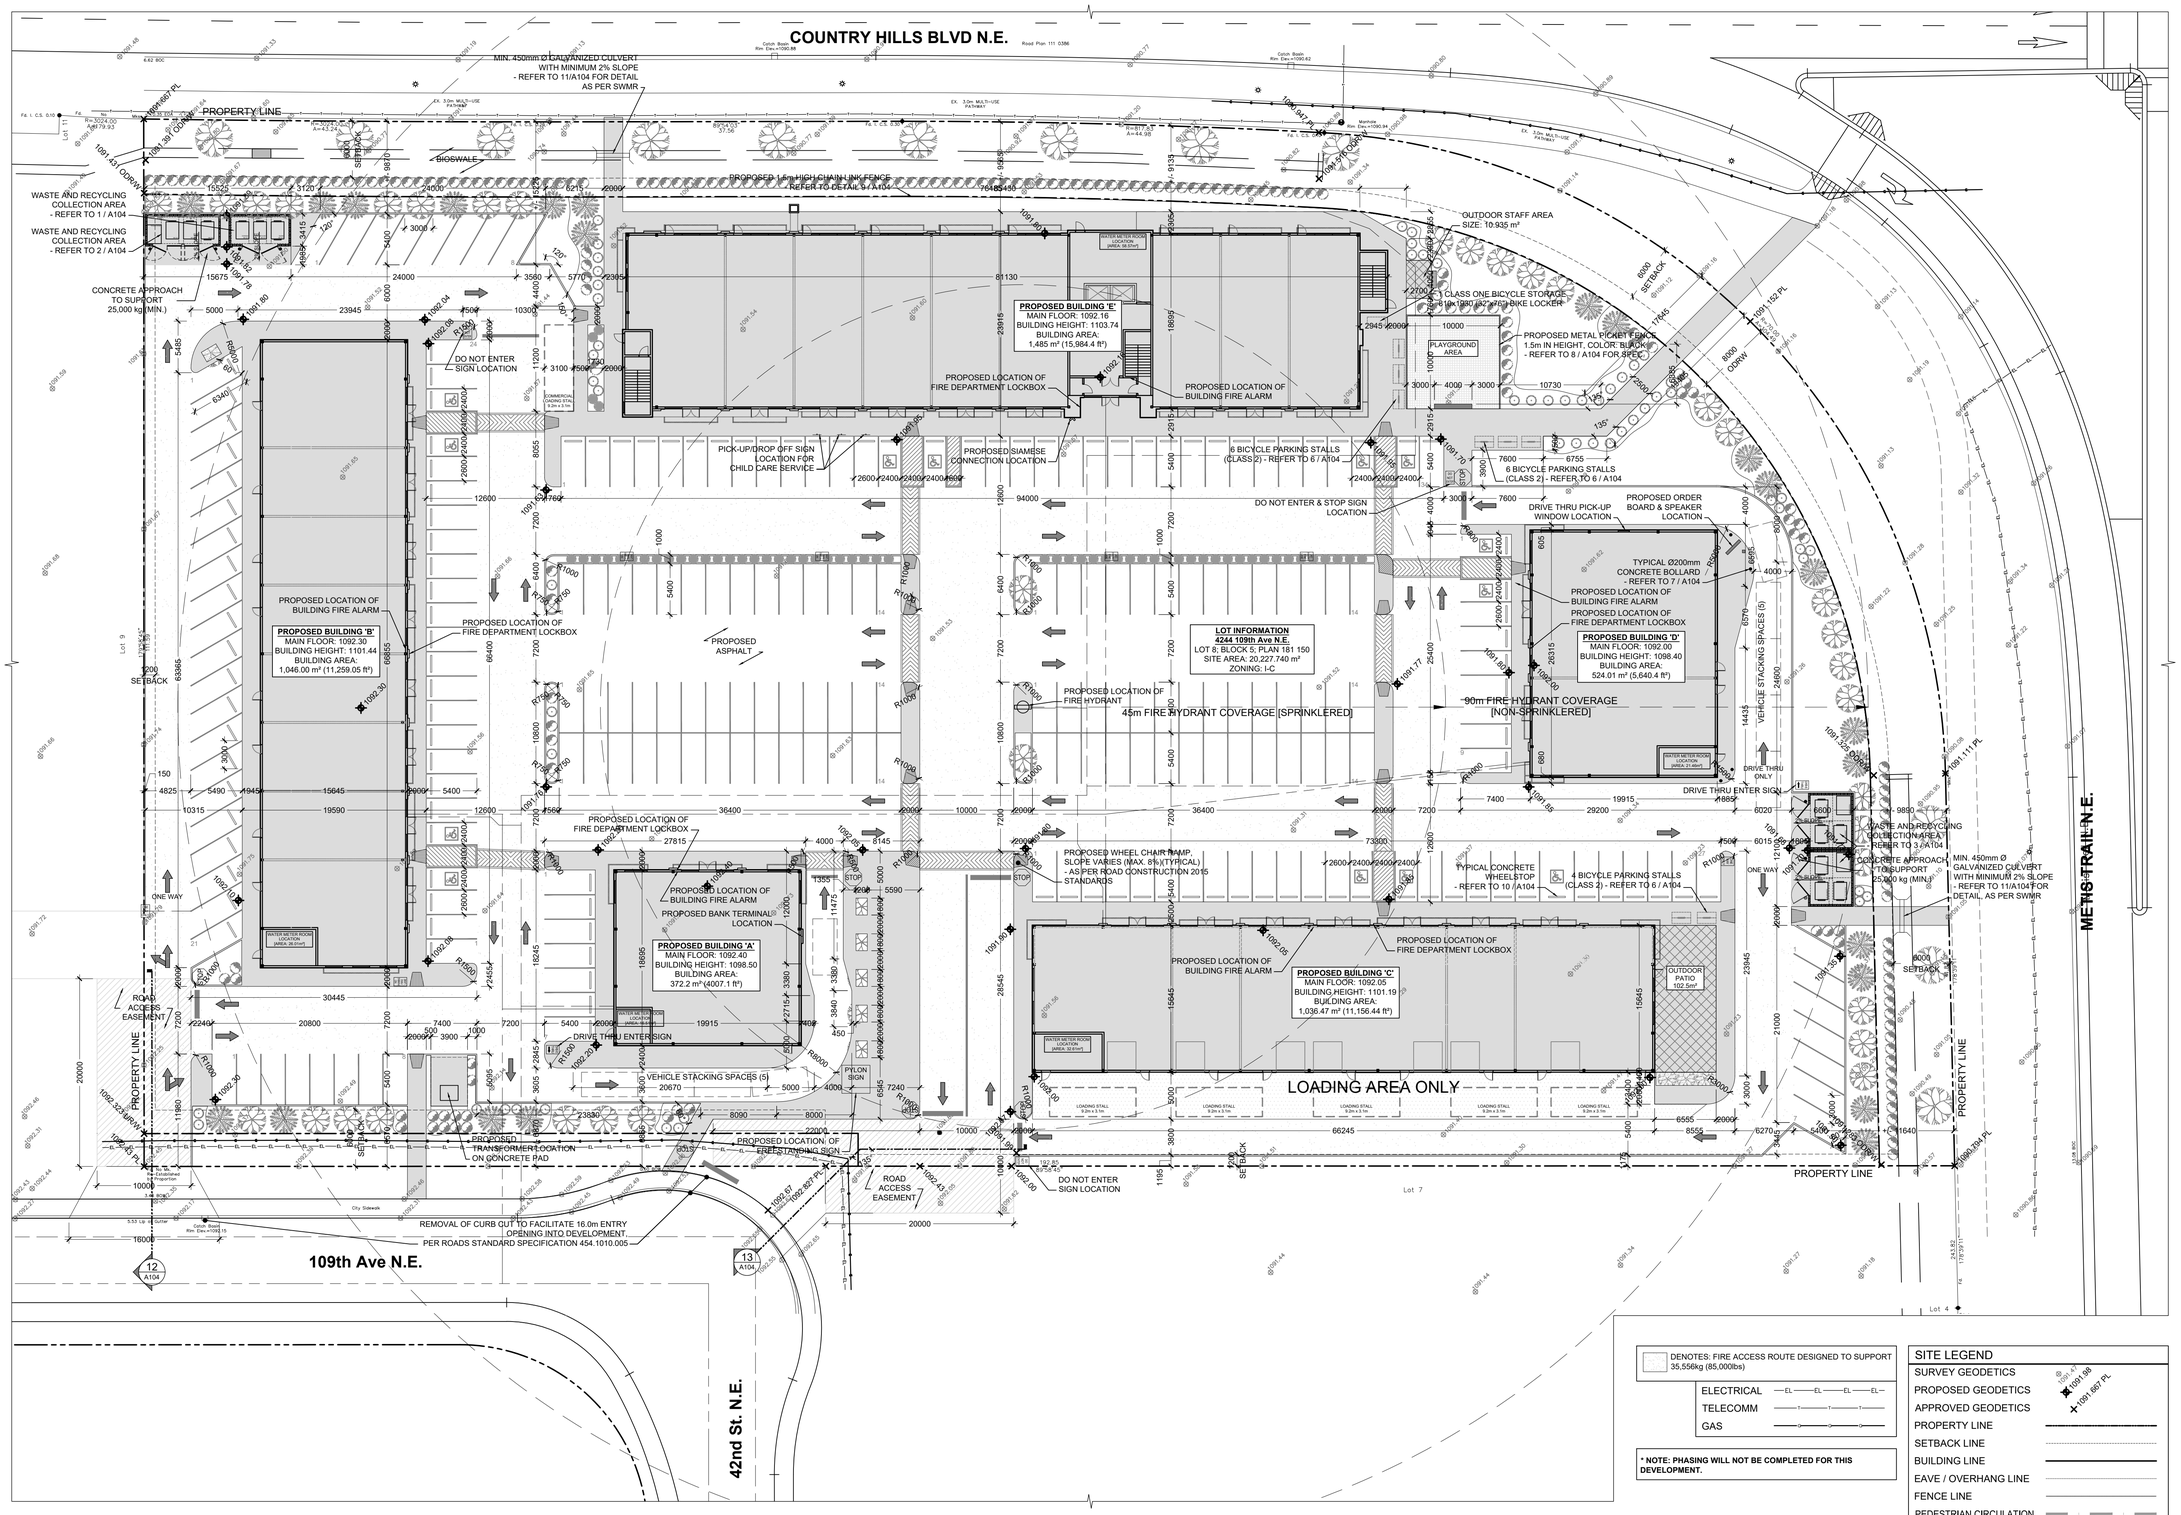

1 A101 PROPOSED OVERALL SITE PLAN
SCALE: 1:300

N

DENOTES: FIRE ACCESS ROUTE DESIGNED TO SUPPORT 35,556kg (85,000lbs)

ELECTRICAL —EL—EL—EL—EL—
TELECOMM —T—T—T—T—
GAS —G—G—G—G—

*** NOTE: PHASING WILL NOT BE COMPLETED FOR THIS DEVELOPMENT.**

SITE LEGEND	
SURVEY GEODETICS	1091.98
PROPOSED GEODETICS	1091.867 PL
APPROVED GEODETICS	
PROPERTY LINE	
SETBACK LINE	
BUILDING LINE	
EAVE / OVERHANG LINE	
FENCE LINE	
PEDESTRIAN CIRCULATION	
SERVICE LINES	AS NOTED & INDICATED

Client

No.	Date	Revision
5	09 May 2019	Issued for Amended Development Permit
4	09 Apr 2019	Issued for Amended Development Permit
3	27 Dec 2018	Issued for Amended Development Permit
2	19 Dec 2018	Issued for Development Permit
1	09 Nov 2018	Issued for Review

This computer generated drawing is an instrument of service and is copyright material. Use only for this project or as directed by Duel Architecture. ©

DUEL architecture
200, 337 17th Avenue SW
CALGARY,AB T2S 0A5
t: 403.269.7782
f: 403.269.7742
www.duelarchitecture.com

Seal

Consultant

THE PORT
COMMERCIAL/INDUSTRIAL DEVELOPMENT
4244 109th Ave N.E.
CALGARY, ALBERTA

Drawing Title
PROPOSED SITE PLAN

Scale
AS SHOWN

Drawn	Check	Partner
MS	MS	GM

Project No. 18067

Date	Phase No.	Sheet No.
09 MAY 2019	1	A101

P:\2018\18067 - Jacksonport Commercial\1-Architectural\1-DD-Design\18067 - A100 - Site Plan.dwg